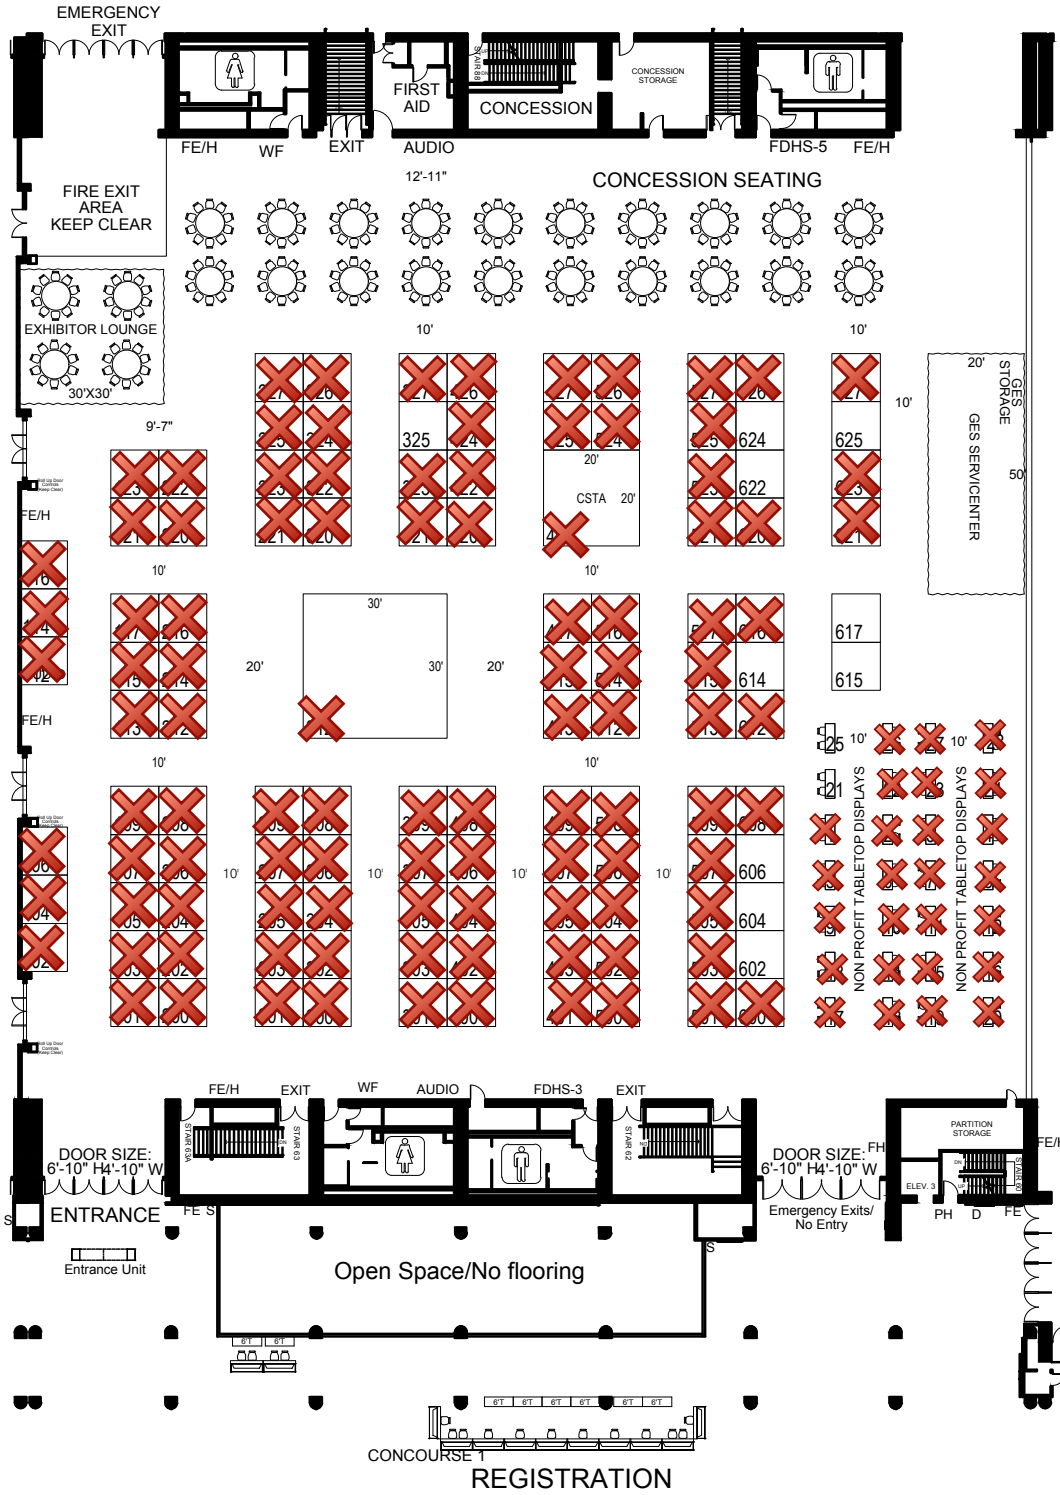
EMERGENCY EXIT
FIRST AID
CONCESSION
CONCESSION STORAGE
FE/H
WF
EXIT
AUDIO
FDHS-5
FE/H
12'-11"
CONCESSION SEATING
FIRE EXIT AREA KEEP CLEAR
EXHIBITOR LOUNGE
30'X30'
10'
10'
20'
GES STORAGE
GES SERVICENTER
50'
9'-7"
325
624
625
622
CSTA
20'
FE/H
10'
10'
30'
20'
30'
20'
617
615
614
FE/H
10'
10'
10'
10'
10'
10'
10'
606
604
602
NON PROFIT TABLETOP DISPLAYS
NON PROFIT TABLETOP DISPLAYS
FE/H
EXIT
WF
AUDIO
FDHS-3
EXIT
STAIR 63A
STAIR 63
STAIR 62
DOOR SIZE: 6'-10" H4'-10" W
DOOR SIZE: 6'-10" H4'-10" W
PARTITION STORAGE
FE/H
ELEV. 3
STAIR 63
ENTRANCE
FE
S
Emergency Exits/ No Entry
PH
D
FE
Entrance Unit
Open Space/No flooring
6'T
6'T
6'T
6'T
6'T
6'T
6'T
6'T
CONCOURSE 1
REGISTRATION